


DUALIZATION OF ROAD FROM SALAM TO SARGODHA LENGTH 47.00 KM

PROPOSED TYPICAL X-SECTION
OPEN AREA

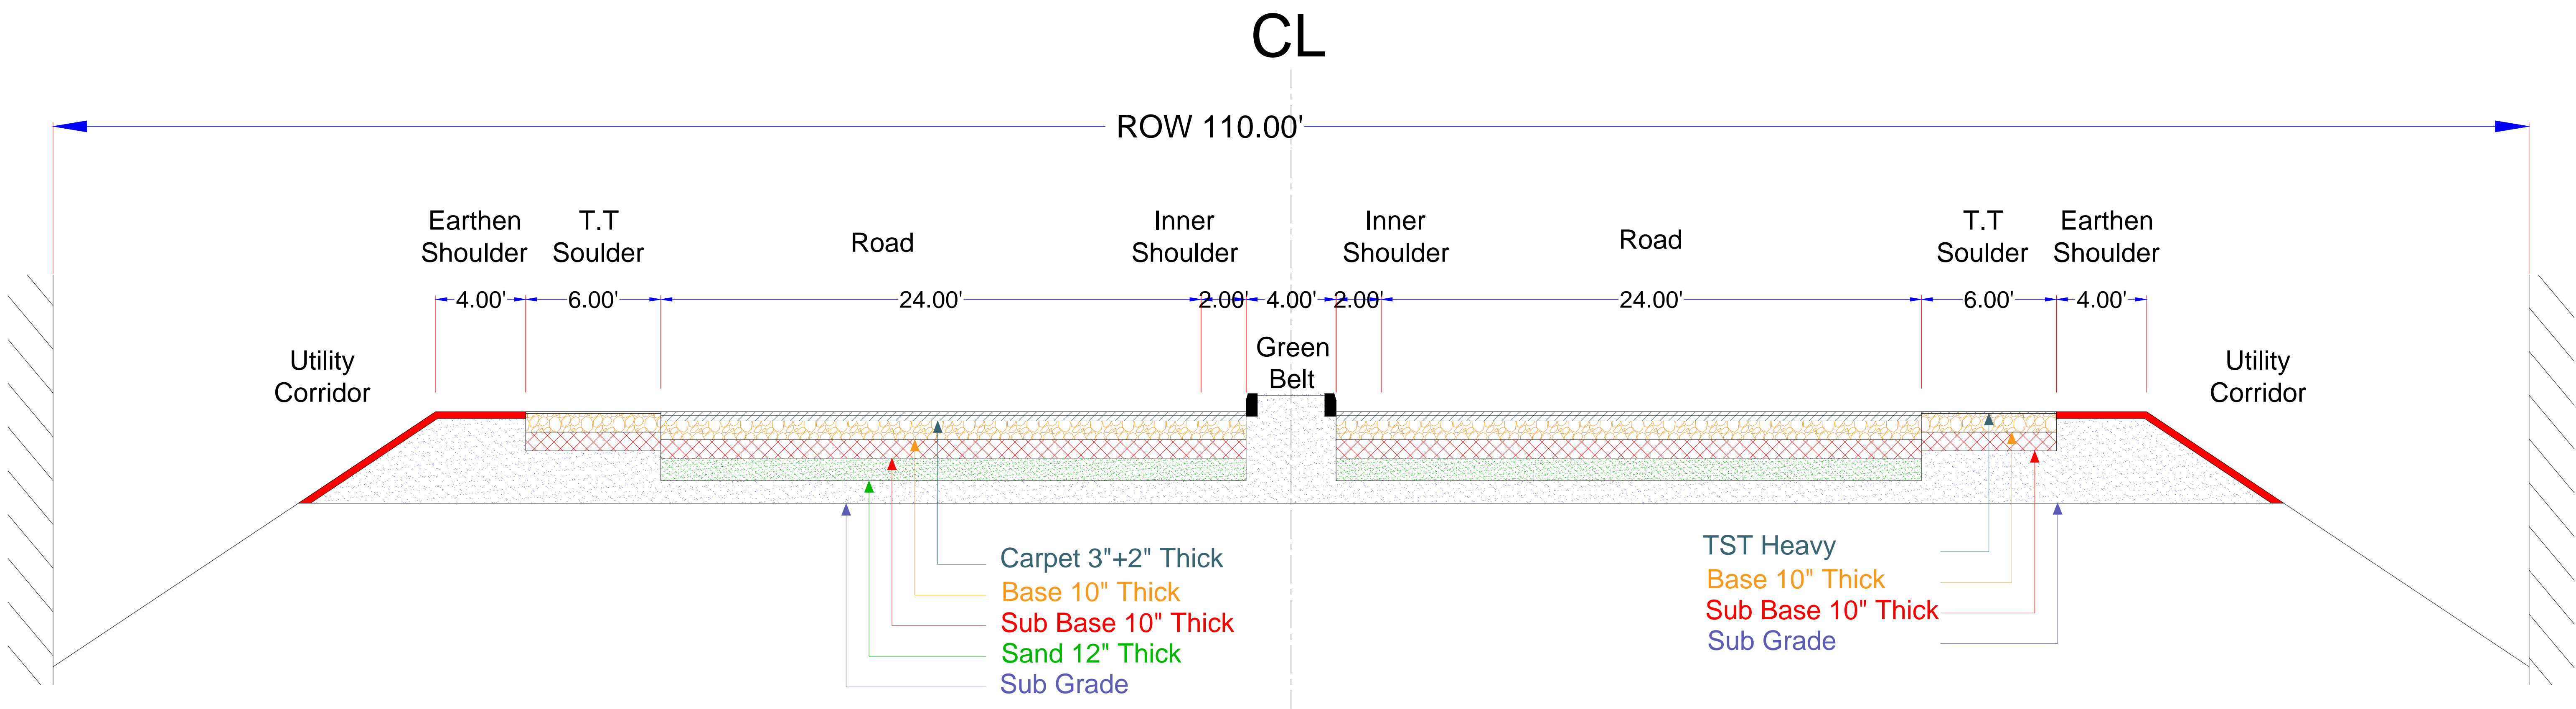

TYPICAL SECTION (0+000 to 16.60KM)